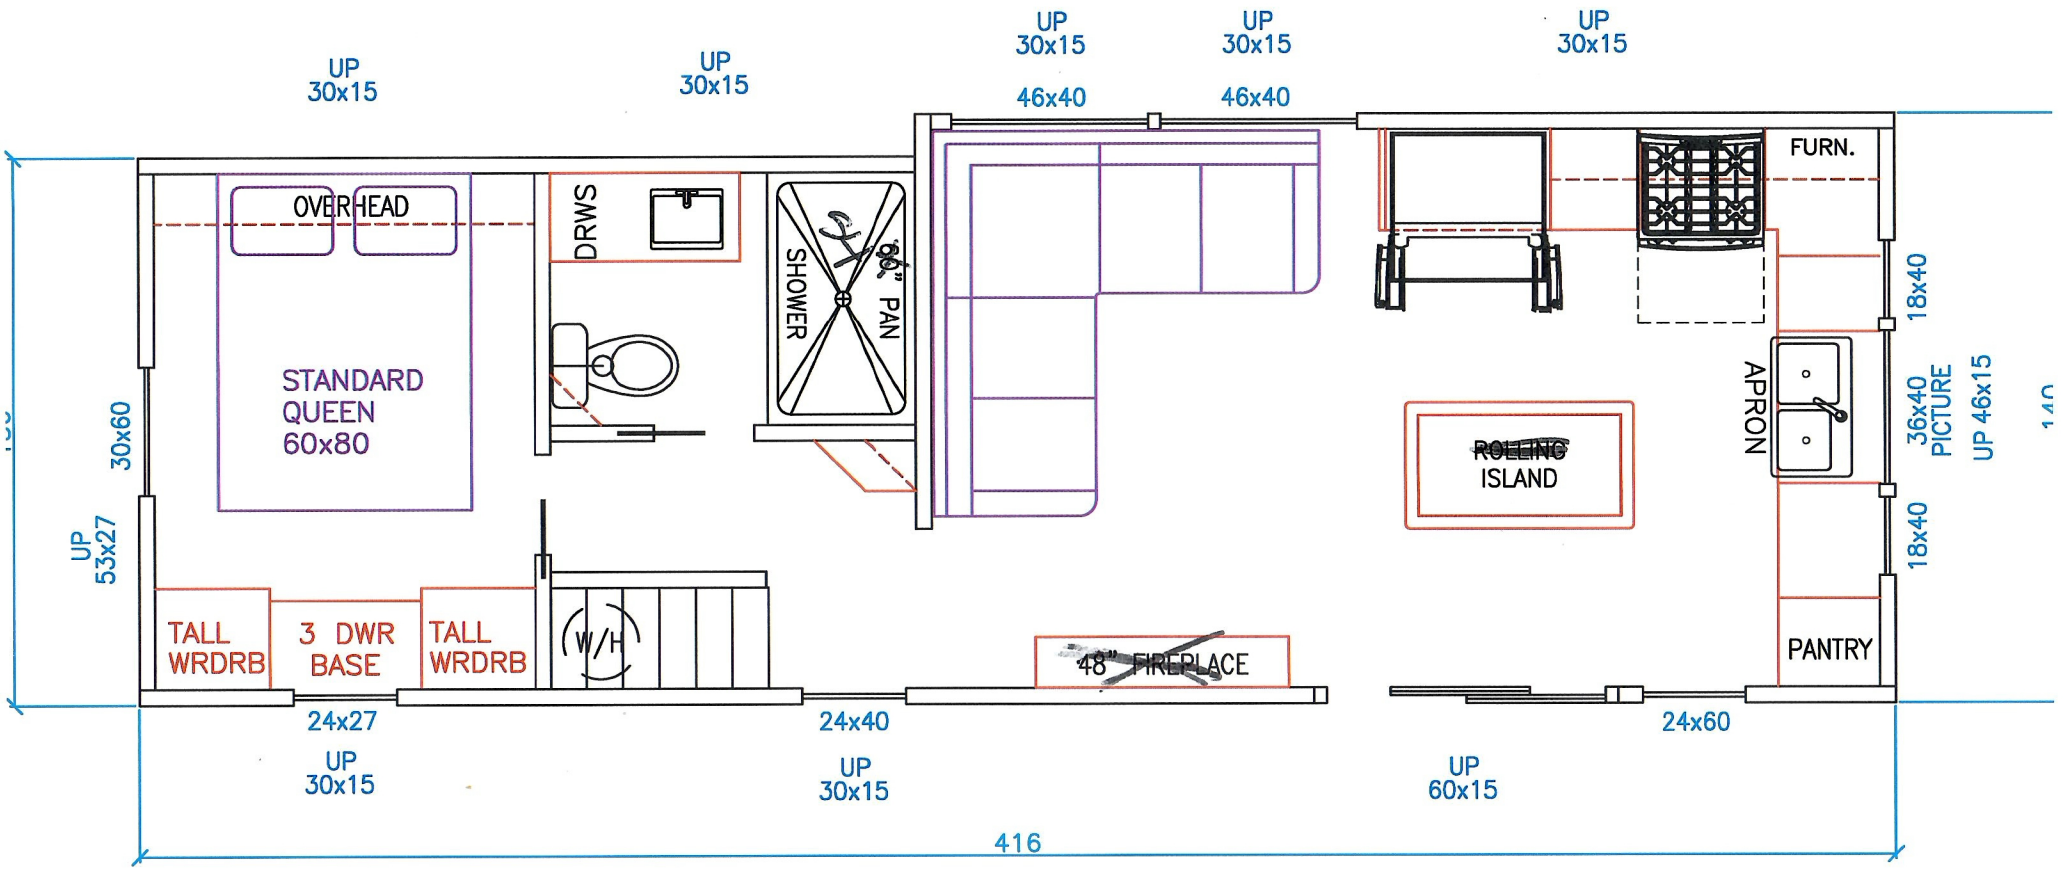

DEALER / CUSTOMER	FACTORY FLOORPLAN	ELEVATION	DATE 4/12/2023
UNIT DESIGNATION 5-107	PO# N/A 12'x37'		DRN BY / REV. GB / J